Name of Work:- Improvements to Roads At Mallikarjuna Swamy Temple and Shreeshakthi Bhavana Surrounding Area in Ward no 13 Shettyhalli Sub Division.

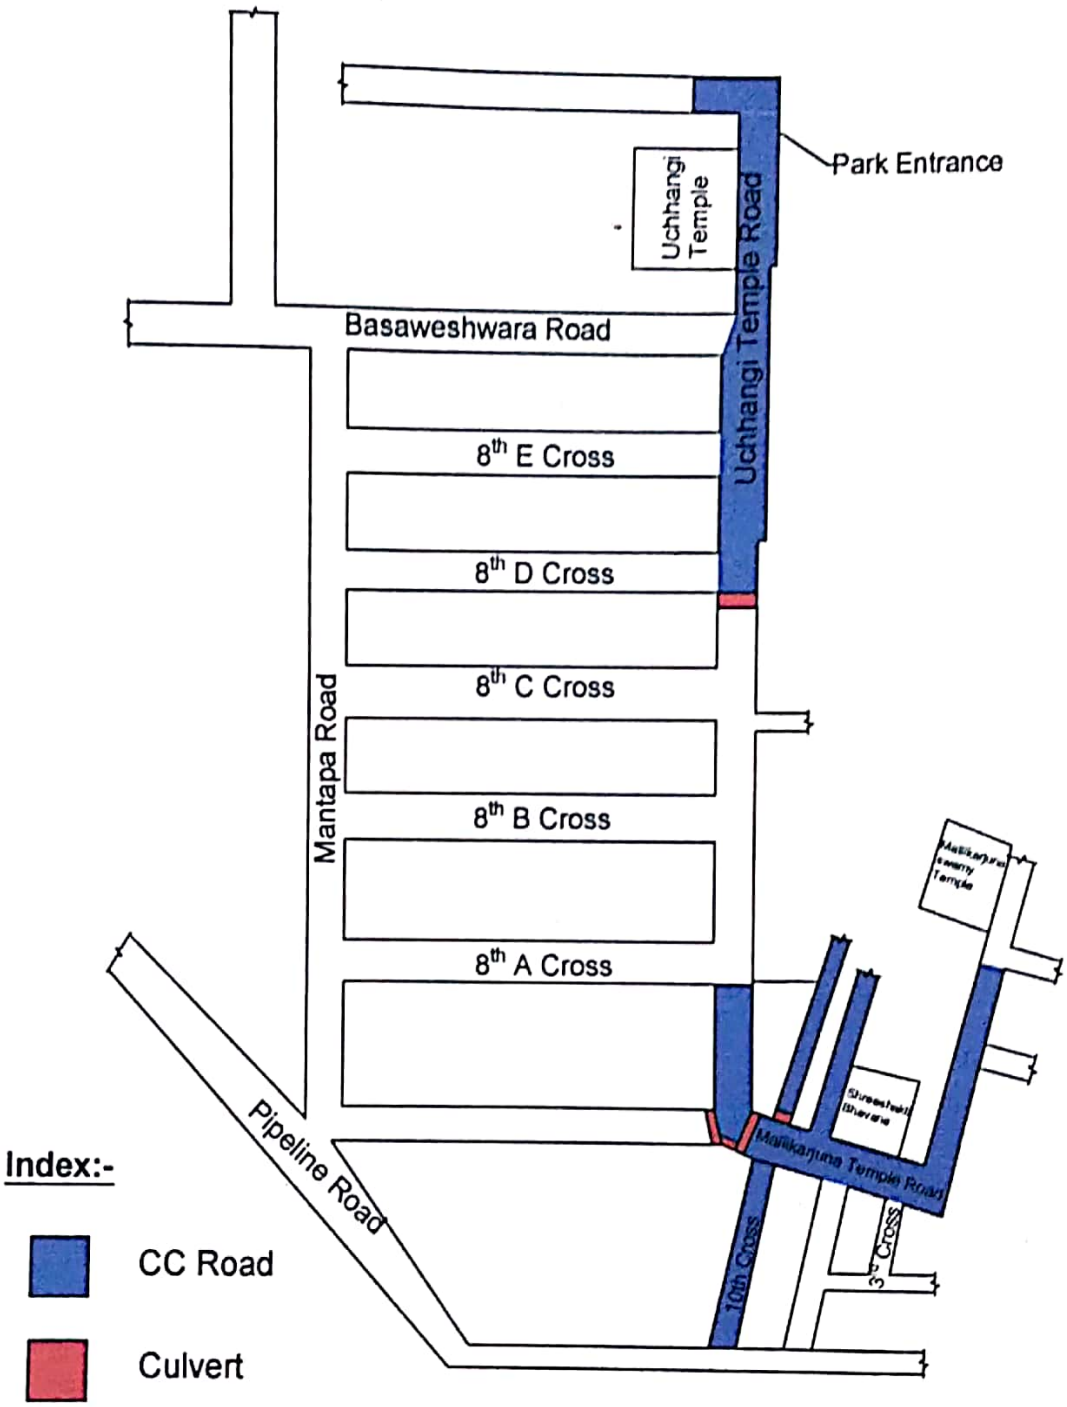

Assistant Engineer
Ward No.13

Assistant Executive Engineer
Shettyhalli Sub Division

All Dimensions are in Meters

Scanned by CamScanner